PRATT AVENUE BIKE LANES

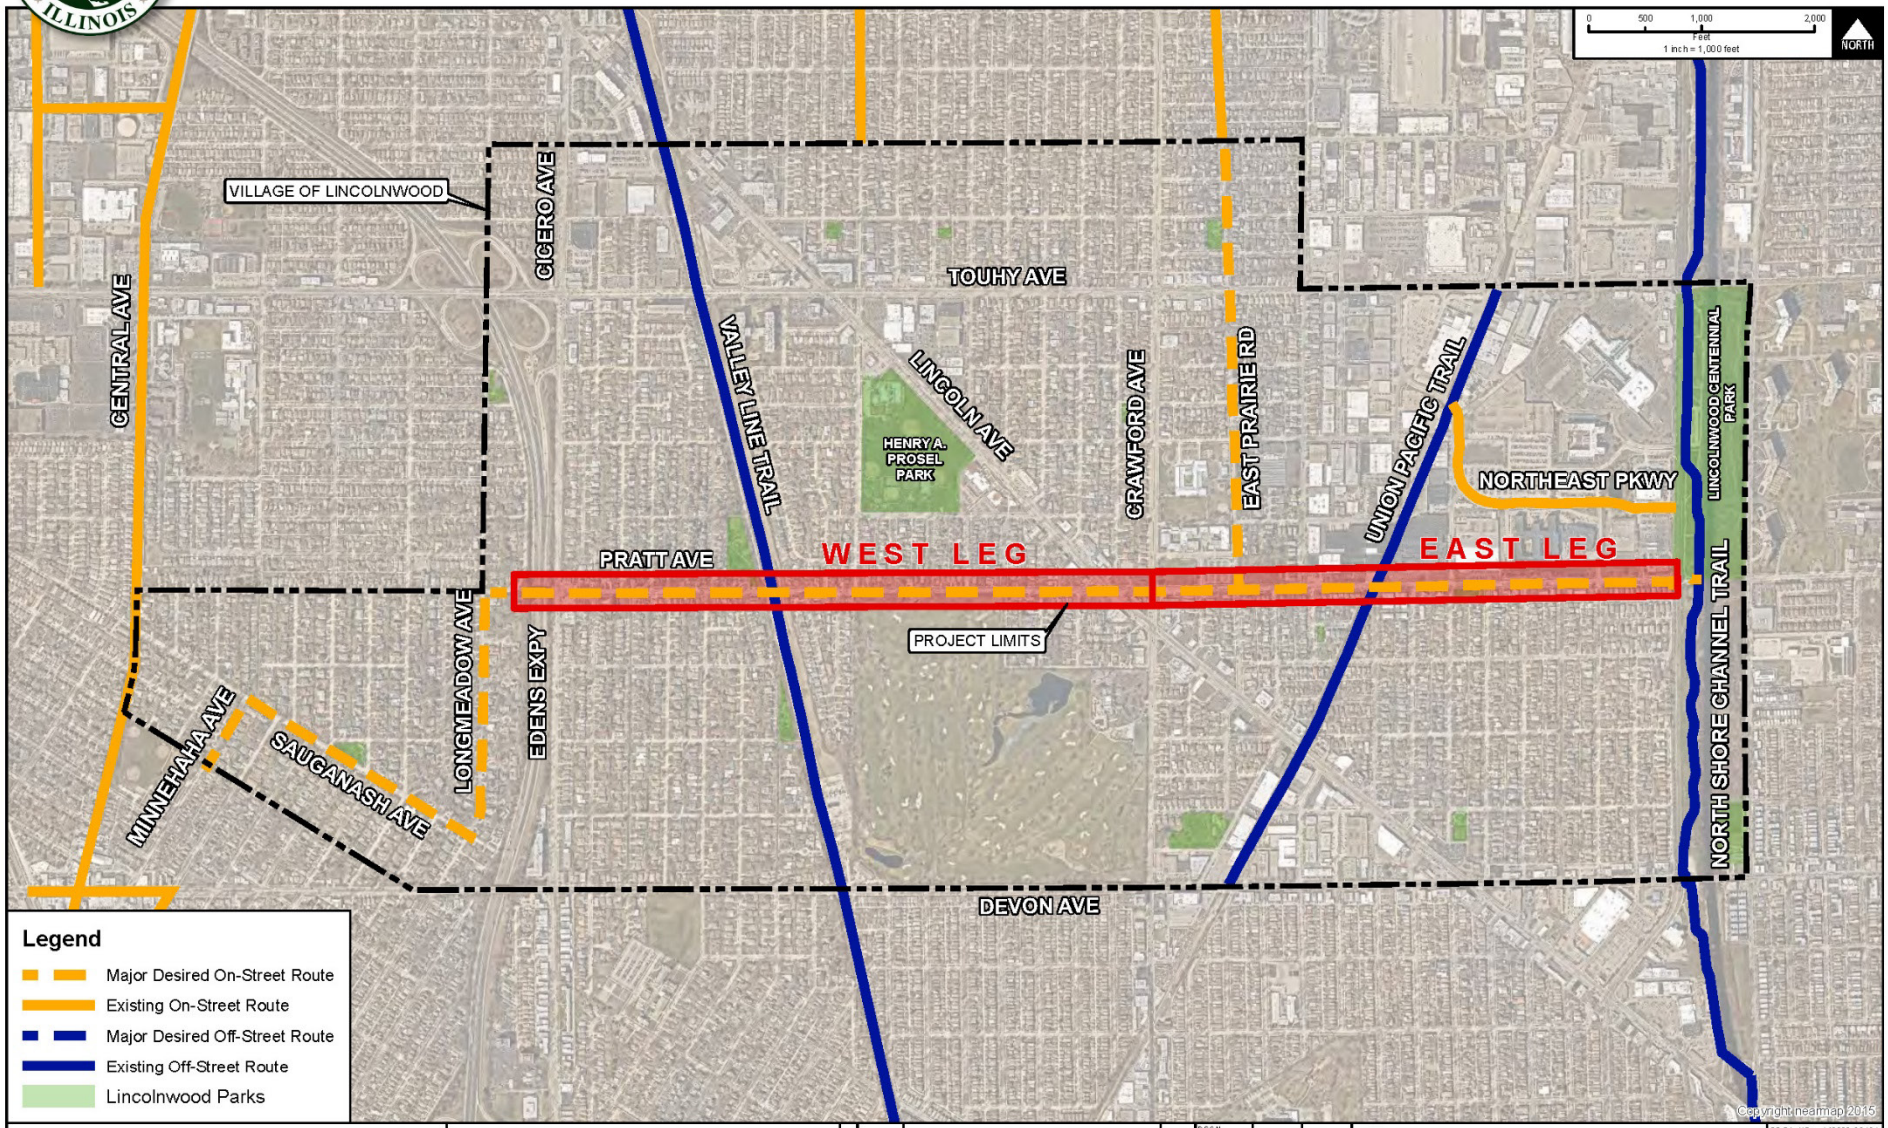

CHRISTOPHER B. BURKE ENGINEERING, LTD.
9575 West Higgins Road, Suite 600
Rosemont, Illinois 60018
(847) 823-0500

CLIENT: VILLAGE OF LINCOLNWOOD

NO	DATE	NATURE OF REVISION	CHKD.

DSGN.	
DWN.	DRW
CHKD.	
SCALE:	1:12000
MODEL:	Arc01S 10.6
PLOT DATE	06/02/2022
FILE NAME	Bike Lane Location Map
PATH	N:\LINCOLNWOOD\14009\ND21101\GIS\Exhibits\Bike Lane Location Map.mxd

TITLE: **PRATT AVENUE BIKE LANES LOCATION MAP**

PROJ. NO.	140090.02101
DATE	06/01/2022
SHEET	1 OF 1
DRAWING NO.	EXH